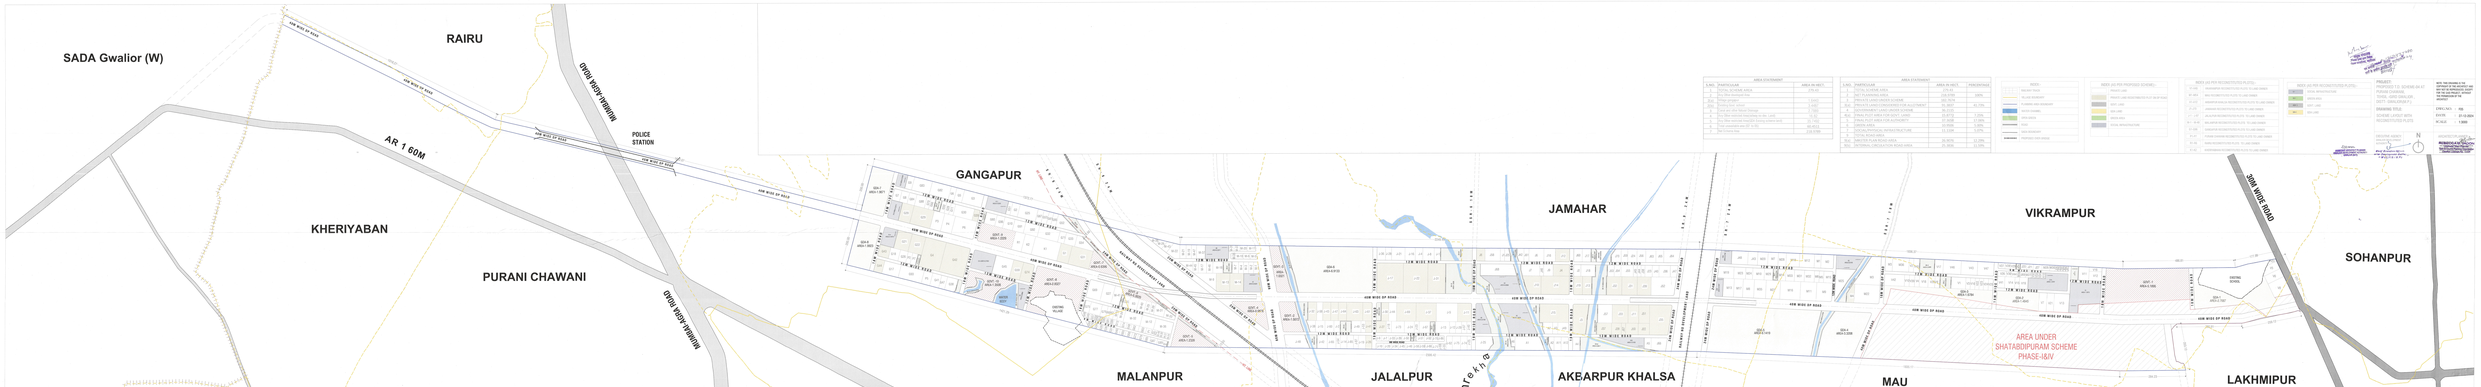
SADA Gwalior (W)
RAIRU
MUMBAI-AGRA ROAD
POLICE STATION
AR 1 60M
KHERIYABAN
PURANI CHAWANI
GANGAPUR
JAMAHAR
VIKRAMPUR
30M WIDE ROAD
SOHANPUR
MALANPUR
JALALPUR
AKBARPUR KHALSA
MAU
LAKHMIPUR
AREA UNDER
SHATABDIPURAM SCHEME
PHASE-IMV
AREA STATEMENT
AREA STATEMENT
AREA AS PER PROPOSED SCHEME
AREA AS PER RECONSTITUTED PLOTS
PROJECT:
PROPOSED PLAN OF TP. NO. 32 (KHEDA-BHI-KI-PAHAR CHAKRAM, TOJIPUR, GIRDI GANJ-DEEP, GOTI, SAHA-GANJ) &
DRAWING TITLE:
SCHEME LAYOUT PLAN
(AS PER RECONSTITUTED PLOTS)
DATE: 31-03-2024
SCALE: 1:2000
N